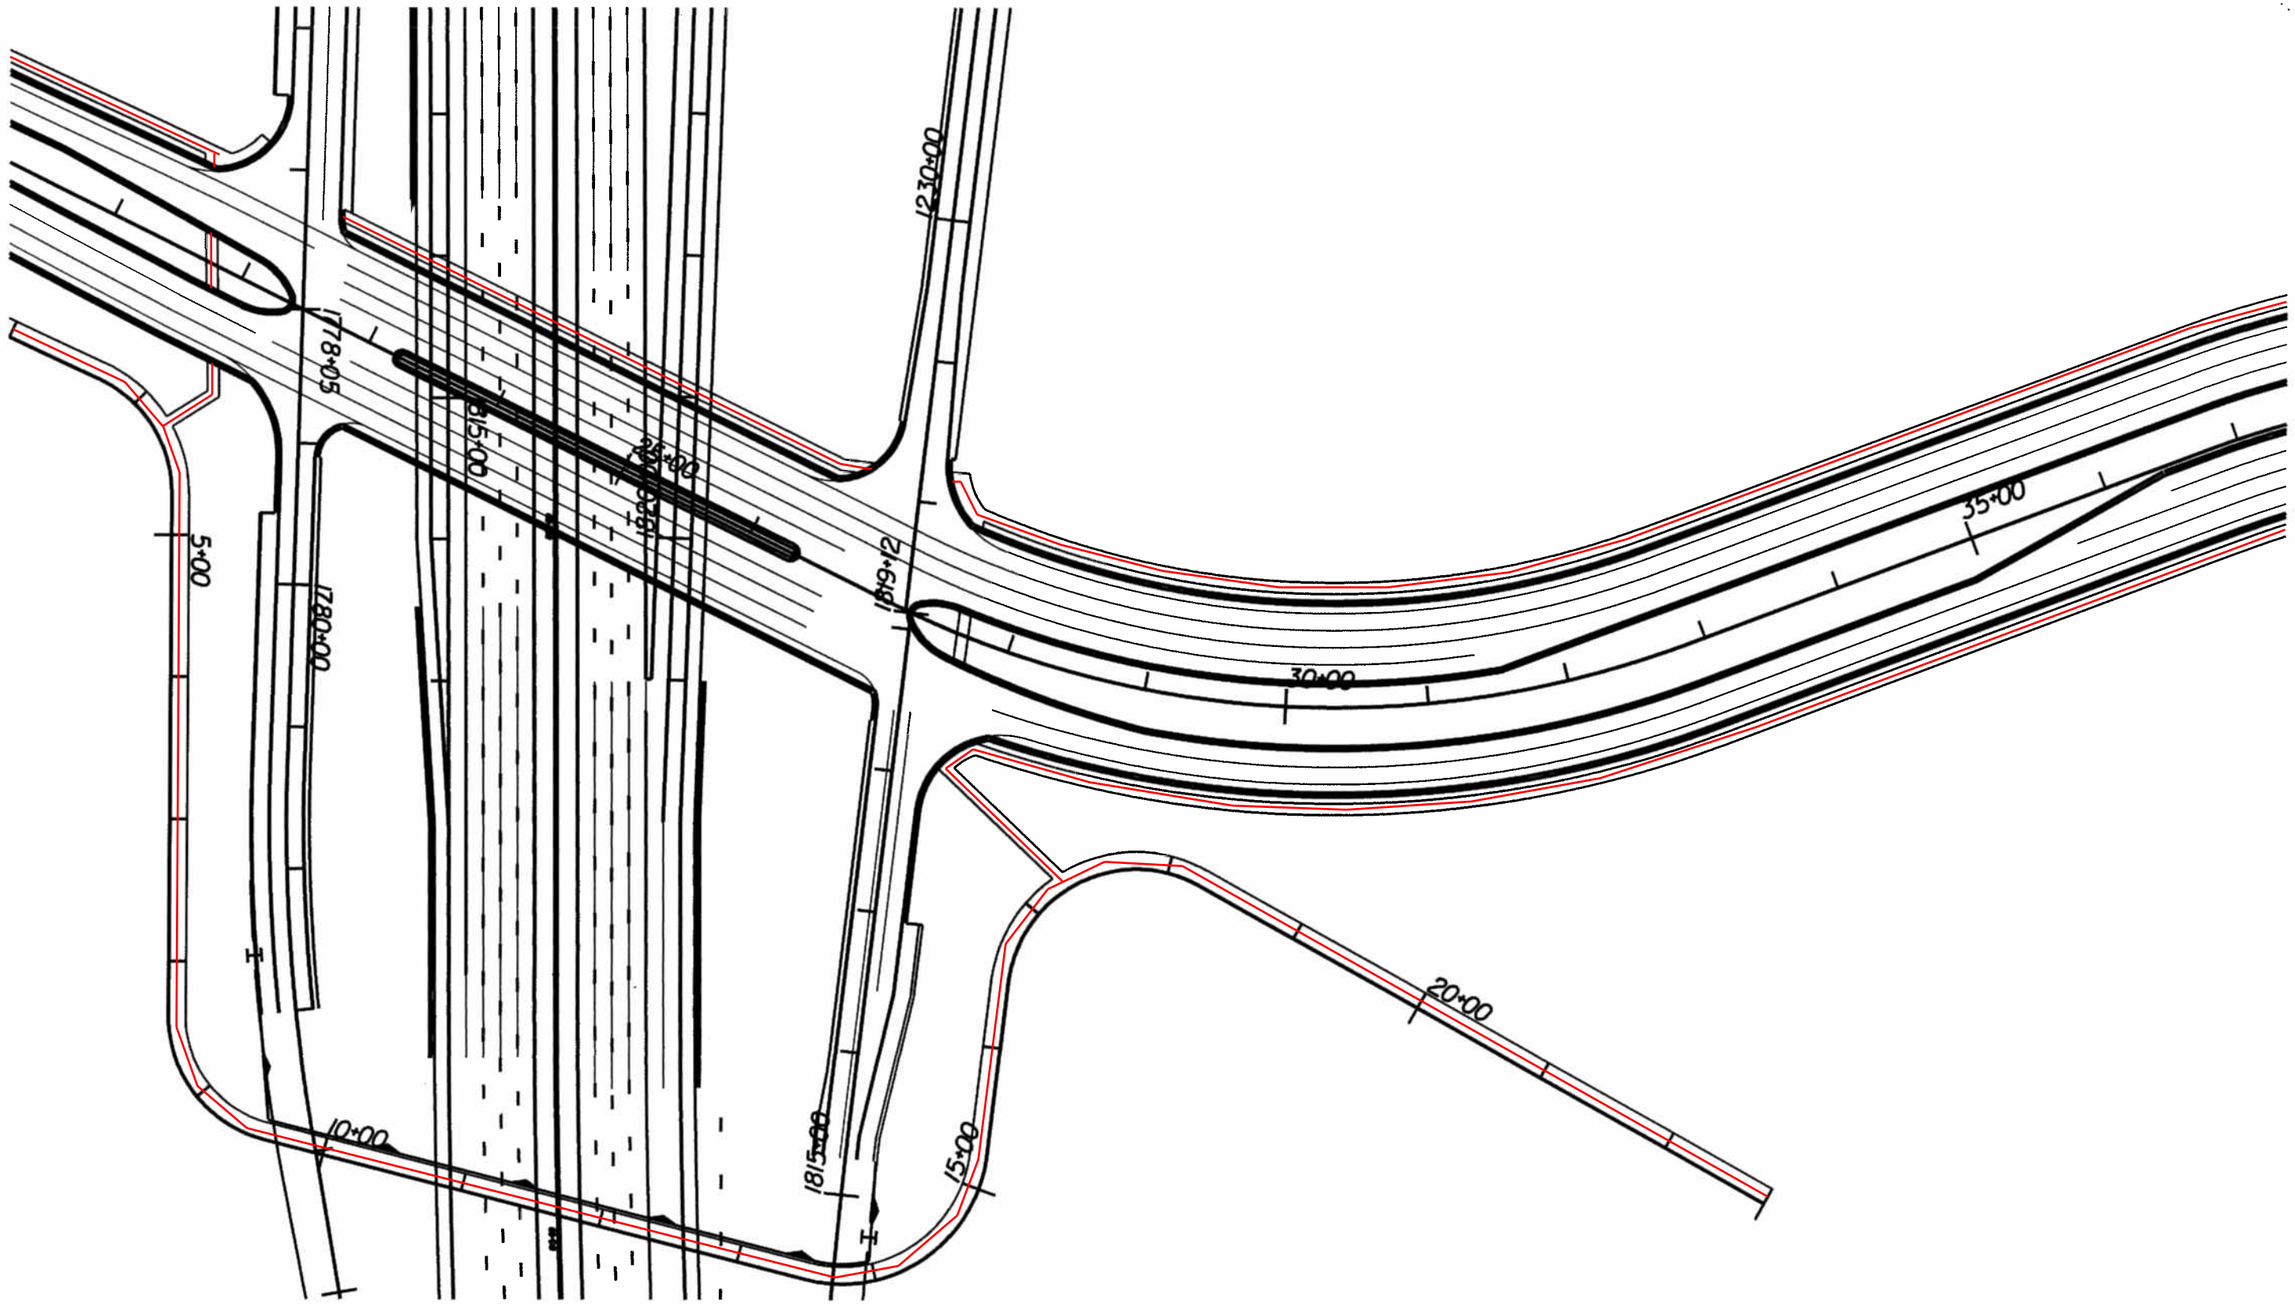

RECOMMENDED FOR APPROVAL _____ DESIGN ENGINEER DATE		INDIANA DEPARTMENT OF TRANSPORTATION	HORIZONTAL SCALE	BRIDGE FILE	
			VERTICAL SCALE	DESIGNATION	
DESIGNED: _____	DRAWN: _____	LINE "P" STA. 20+00 TO STA. 37+00	SURVEY BOOK	DWG. NO.	SHEET NO. of
CHECKED: _____	CHECKED: _____		CONTRACT	PROJECT	

SSSSSSDATESSSSSS SSSSSSTIMESSSSSS
SSSSSSSSSSSSSSDONSPECIFICATIONSSSSSSSSSSSSSS